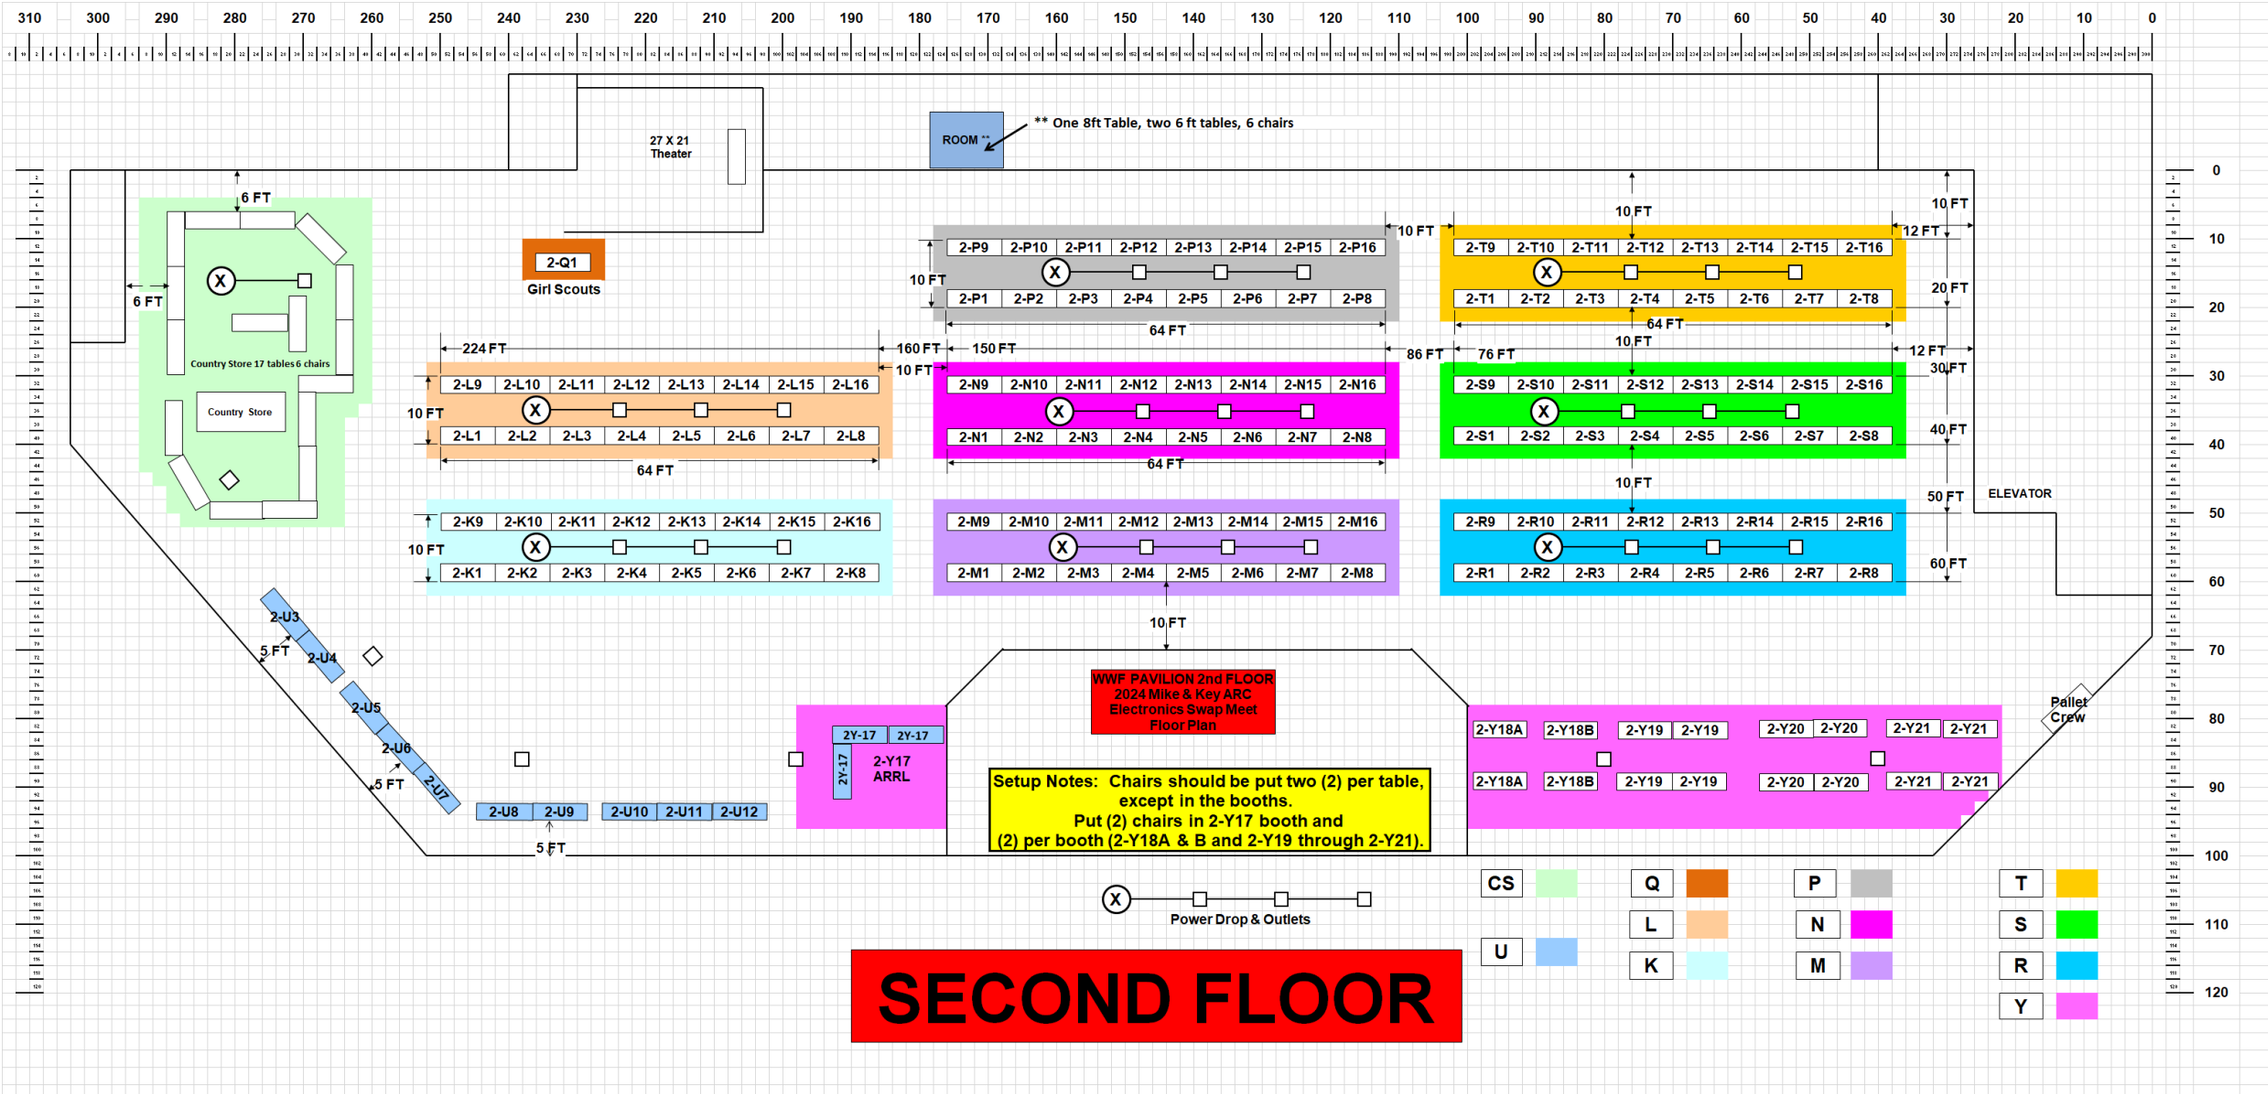
27 X 21
Theater
ROOM **
** One 8ft Table, two 6 ft tables, 6 chairs
2-Q1
Girl Scouts
Country Store 17 tables 6 chairs
Country Store
6 FT
2-P9 2-P10 2-P11 2-P12 2-P13 2-P14 2-P15 2-P16
2-P1 2-P2 2-P3 2-P4 2-P5 2-P6 2-P7 2-P8
64 FT
10 FT
2-T9 2-T10 2-T11 2-T12 2-T13 2-T14 2-T15 2-T16
2-T1 2-T2 2-T3 2-T4 2-T5 2-T6 2-T7 2-T8
12 FT
20 FT
30 FT
40 FT
50 FT
60 FT
224 FT
160 FT
150 FT
86 FT
76 FT
2-L9 2-L10 2-L11 2-L12 2-L13 2-L14 2-L15 2-L16
2-L1 2-L2 2-L3 2-L4 2-L5 2-L6 2-L7 2-L8
2-N9 2-N10 2-N11 2-N12 2-N13 2-N14 2-N15 2-N16
2-N1 2-N2 2-N3 2-N4 2-N5 2-N6 2-N7 2-N8
2-S9 2-S10 2-S11 2-S12 2-S13 2-S14 2-S15 2-S16
2-S1 2-S2 2-S3 2-S4 2-S5 2-S6 2-S7 2-S8
2-K9 2-K10 2-K11 2-K12 2-K13 2-K14 2-K15 2-K16
2-K1 2-K2 2-K3 2-K4 2-K5 2-K6 2-K7 2-K8
2-M9 2-M10 2-M11 2-M12 2-M13 2-M14 2-M15 2-M16
2-M1 2-M2 2-M3 2-M4 2-M5 2-M6 2-M7 2-M8
2-R9 2-R10 2-R11 2-R12 2-R13 2-R14 2-R15 2-R16
2-R1 2-R2 2-R3 2-R4 2-R5 2-R6 2-R7 2-R8
ELEVATOR
2-U3 2-U4 2-U5 2-U6 2-U7
5 FT
2-U8 2-U9 2-U10 2-U11 2-U12
2Y-17 2Y-17
2-Y17
ARRL
WWF PAVILION 2nd FLOOR
2024 Mike & Key ARC
Electronics Swap Meet
Floor Plan
Setup Notes: Chairs should be put two (2) per table, except in the booths.
Put (2) chairs in 2-Y17 booth and
(2) per booth (2-Y18A & B and 2-Y19 through 2-Y21).
2-Y18A 2-Y18B 2-Y19 2-Y19 2-Y20 2-Y20 2-Y21 2-Y21
Pallet Crew
Power Drop & Outlets
CS
U
Q
L
K
P
N
M
T
S
R
Y
SECOND FLOOR